EXHIBIT B

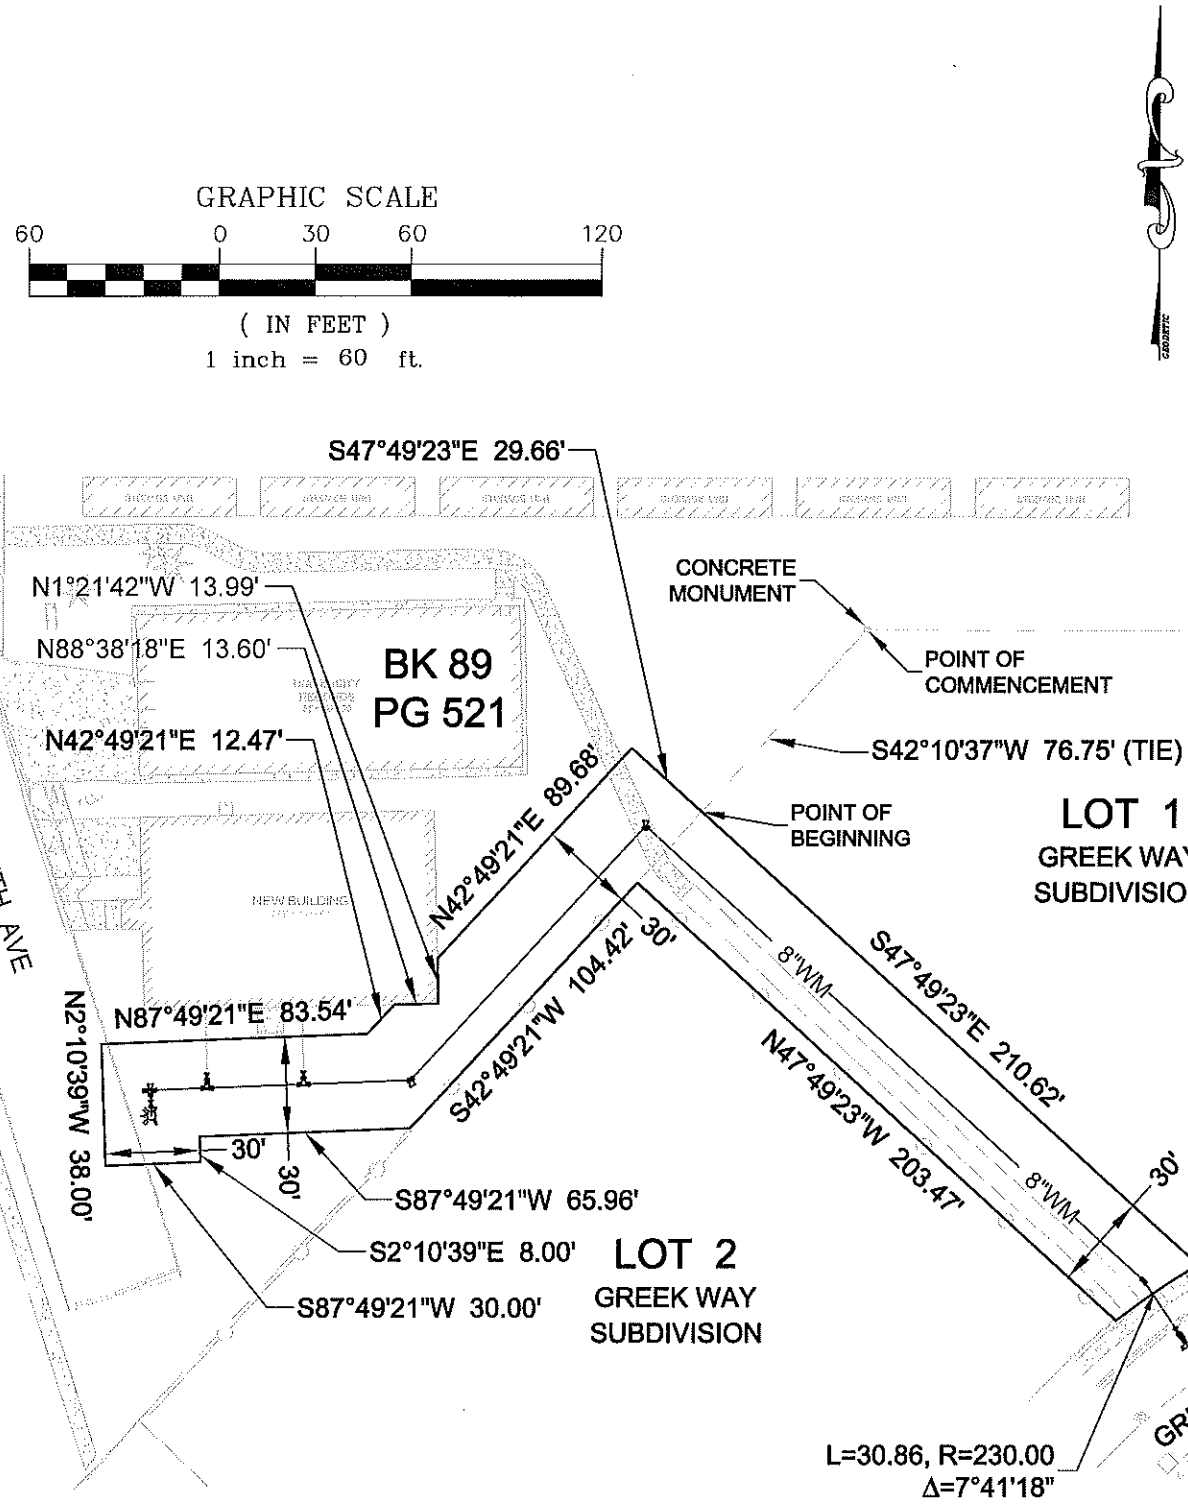

Drawn By CDK Checked By GSB Date 4/10/15 CTA # MSU ROTC Cad File: MSTCSV10	CTA LIVINGSTON, MT (406)222-0104 Fax (406)222-1007	WATER LINE EASEMENT GRANTOR: MONTANA STATE UNIVERSITY GRANTEE: CITY OF BOZEMAN	EXHIBIT B REF SHEET# SHEET#